## GENERAL NOTES

A SEE SHEET A501 FOR PARTITION TYPE DETAILS

B PATCH AND REPAIR WOOD FLOORS AND PLASTER WALLS. INFILL AREAS OF FLOORING FROM FORMER SHELVING LOCATIONS AS NEEDED TO PROVIDE SUITABLE SUBFLOOR FOR FINISH FLOORING. PATCH PLASTER WALLS TO PROVIDE FINISHED SURFACES, PAINT ALL EXISTING WALL SURFACES. PROVIE FIBERGLAS/COATING SYSTEM TO EXISTING PLASTER WALLS OF SECOND FLOOR.

C WHERE NEW PARTITION TERMINATES PERPENDICULARLY INTO EXISTING CONSTRUCTION, PROVIDE FULL HEIGHT CAULK JOINT, BOTH SIDES OF NEW PARTITION.

D NEW MASONRY CONSTRUCTION TO BE TOOTHED INTO EXISTING MASONRY CONSTRUCTION.

E PROVIDE NEW WOOD BASE BOARD AND TOE MOLDING AROUND PERIMETER WALLS AND NEW PARTITIONS IN EXISTING BUILDING. MATCH PROFILE AND FINISH OF EXISTING (REMOVED) BASE BOARDS.

F ALL WALKS/PATIOS SHALL BE DOWELED INTO FOUNDATION FOR FROST HEAVE PROTECTION. REFER TO STRUCTURAL PLANS FOR DETAILS.

G PROVIDE A THICKENED EDGE WHERE NEW CONCRETE MEETS EXISTING PAVEMENT OR WALKS

H CONTRACTOR TO VERIFY SIZE OF PADS FOR ALL EQUIPMENT PRIOR TO INSTALLATION

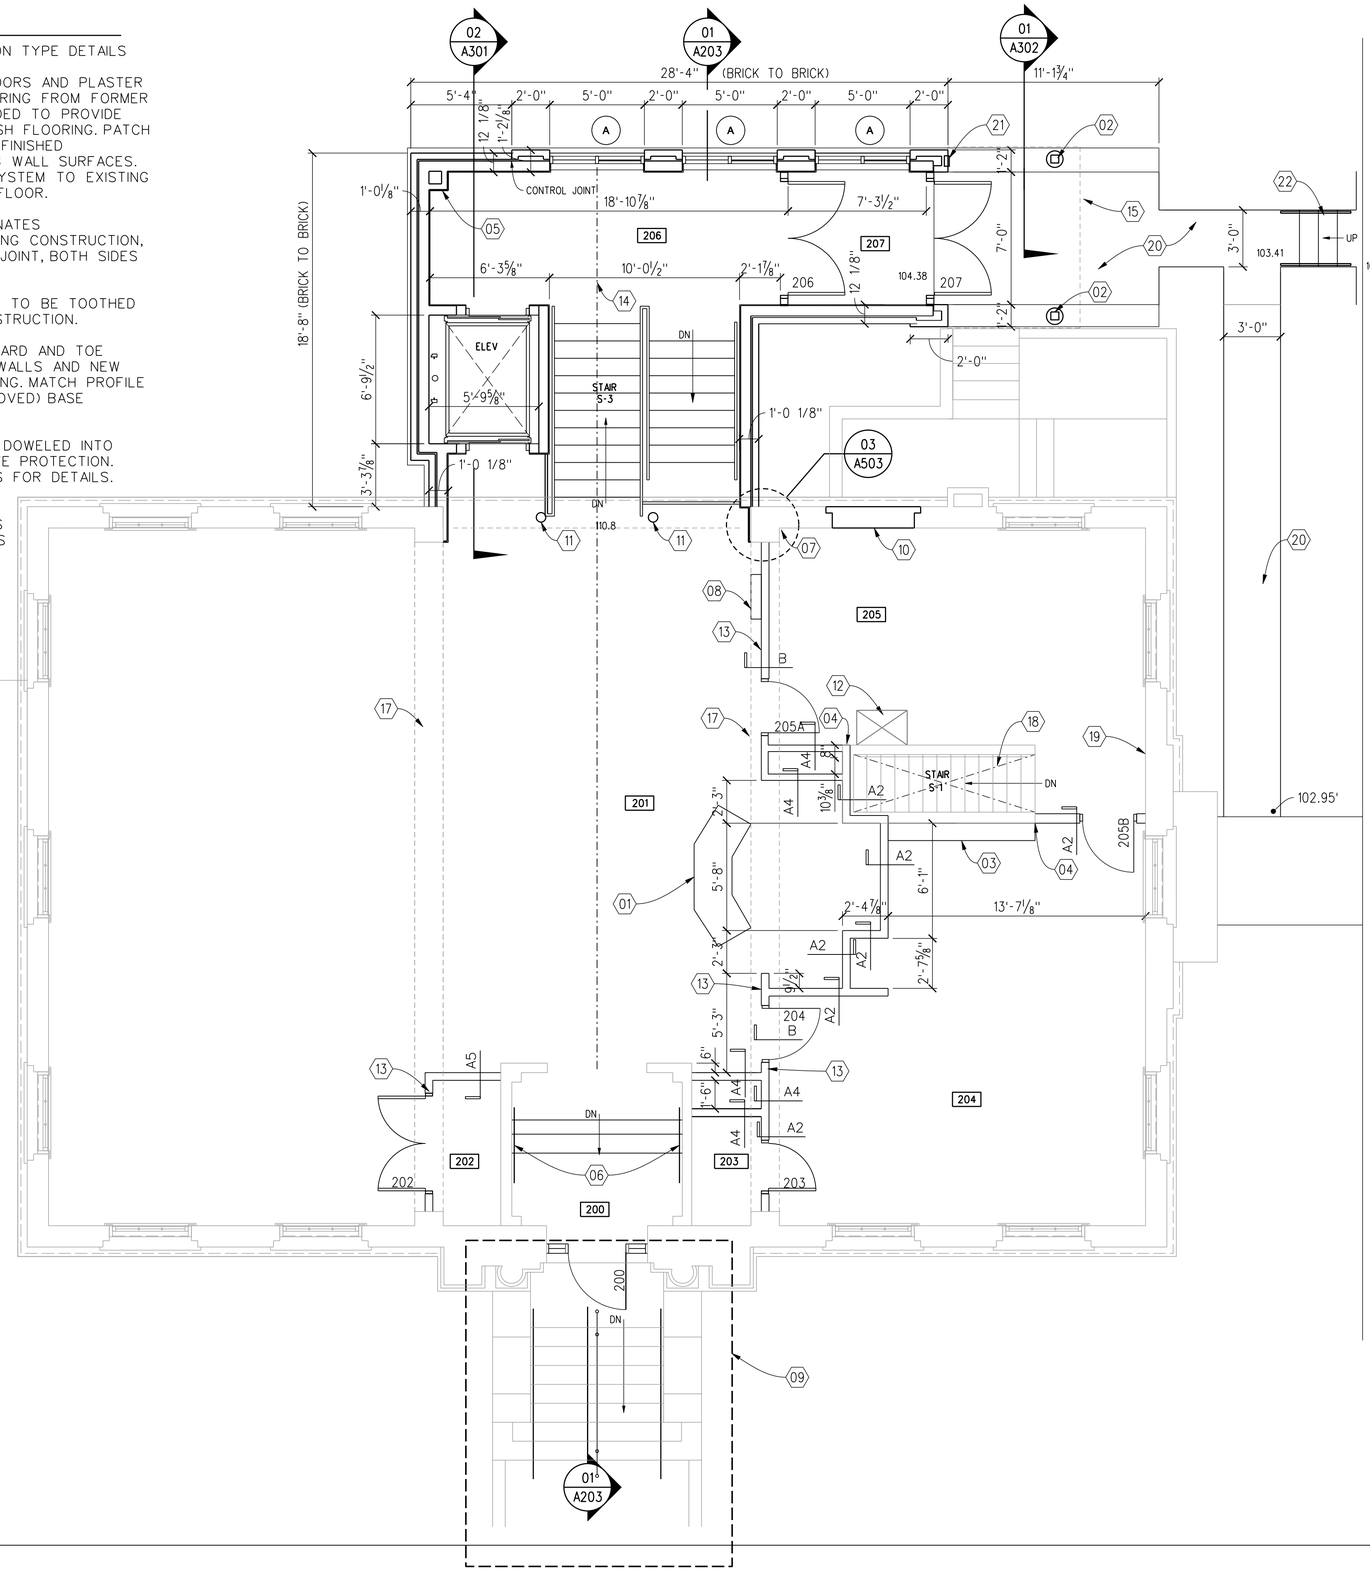


## LEGEND

EXISTING CONSTRUCTION TO REMAIN

NEW CONSTRUCTION

NEW DOOR, FRAME, & HARDWARE

B WINDOW TYPE - SEE SHEET A601

## ROOM IDENTIFICATION

| ROOM NUMBER | ROOM NAME | CEILING HEIGHT |
|---|---|---|
| 200 | FOYER | EX |
| 201 | COUNCIL CHAMBERS | EX |
| 202 | CLOSET | EX |
| 203 | CLOSET | EX |
| 204 | MAYOR'S OFFICE | EX |
| 205 | CONFERENCE | EX |
| 206 | LOBBY | 13'-4" |
| 207 | VESTIBULE | 13'-4" |
| S-1 | STAIR | -- |
| S-3 | STAIR | -- |

## DRAWING NOTES

01. DESK BY OWNER (NIC).

02. STEEL COLUMN - SEE STRUCTURAL DRAWINGS.

03. REUSE EXISTING LIBRARY SHELF. SEE NOTE #6 ON AD02.

04. ALIGN WALL WITH EXISTING WALL

05. METAL STUD & DRYWALL CHASE FOR ROOF LEADER. PROVIDE 8" CLEAR INSIDE DIM, BOTH DIRECTIONS.

06. NEW METAL HANDRAILS.

07. AT REMOVED EXISTING CONSTRUCTION, PATCH WALL/CEILING TO MATCH EXISTING ADJACENT CONSTRUCTION

08. SURFACE MOUNTED FIRE EXTINGUISHER CABINET

09. SEE ENLARGED PLAN 05 ON SHEET A401 FOR WORK AT EXISTING EXTERIOR STAIRS.

10. PROVIDE MASONRY INFILL AT EXISTING REMOVED WINDOW. MATCH THICKNESS OF EXISTING ADJACENT WALL. PROVIDE PLASTER FINISH ON ROOM 205 SIDE TO MATCH EXISTING ADJACENT CONSTRUCTION.

11. STEEL COLUMN WITH SPRAY FOAM INSULATION INSIDE. SEE STRUCTURAL DRAWINGS. PAINT COLUMNS (TYP)

12. EXISTING DUMBWAITER TO REMAIN.

13. ALIGN CENTER OF PARTITION WITH CENTER OF BEAM ABOVE

14. CENTERLINE OF STAIR DOWN TO ROOM 206 AND NEW WINDOW (ROOM 206) TO ALIGN WITH CENTERLINE OF EXISTING DOOR 200.

15. EDGE OF CANOPY ABOVE.

16. NEW METAL GRATING FOR MECHANICAL UNIT. SEE STRUCT AND MECH DWGS

17. EXISTING BEAM ABOVE TO REMAIN.

18. PROVIDE PAINTED ¾" PLYWOOD CAP AND WOOD SUPPORT FRAMING ABOVE EXISTING STAIR S-1 WALLS.

19. PATCH EXTENSIVE CRACK IN PLASTER WALL AND WHERE SHELVING WAS REMOVED

20. NEW 4" THICK CONCRETE WALK, SEE DETAIL 02/A302.

21. KNOX BOX - VERIFY EXACT LOCATION WITH LOCAL FIRE DEPARTMENT

22. CONCRETE STEPS AND METAL HANDRAILS. SEE DETAIL 07/A501.

SECOND FLOOR

FLOOR PLAN

1/4 SCALE 0 2 4 6FT

01

| NO. | DATE |
|---|---|
| 01 | 10-14-2011 FOR BIDDING |
| 02 | 10-31-2011 FOR PERMIT |
| 03 | 01-17-2012 FOR BIDDING & PERMIT |

# Alterations & Additions to Former Carnegie Library for New City Hall for North Vernon, Indiana

143 East Walnut Street
North Vernon, IN 47265


KZF DESIGN
Architecture | Engineering | Interiors | Planning

KZF DESIGN INC.
700 Broadway Street
Cincinnati, OH 45202-6000

TEL 513 621 6211
FAX 513 621 6530
WEB www.kzf.com


| DESIGNED | COMM. NO. |
|---|---|
| LEWIS | 5917.00 |
| DRAWN | DATE |
| LEWIS/SAID | 01-17-2012 |
| CHECKED | PROJ. MANAGER |
| BARTOLT | M. SMITH |

SECOND FLOOR PLAN

DRAWING NUMBER A102 ISSUE 03