## GENERAL NOTES

A. REFERENCE OTHER DISCIPLINES DEMOLITION DRAWINGS AND COORDINATE

B. ALL EXISTING SUSPENDED CEILING SYSTEMS ARE TO BE REMOVED ON THIS FLOOR. EXISTING 1X3 WOOD FURRING STRIPS AND PLASTER ABOVE SUSPENDED CEILING ARE TO REMAIN.

C. REMOVE CARPET AND OTHER FINISH FLOORING ON THIS FLOOR

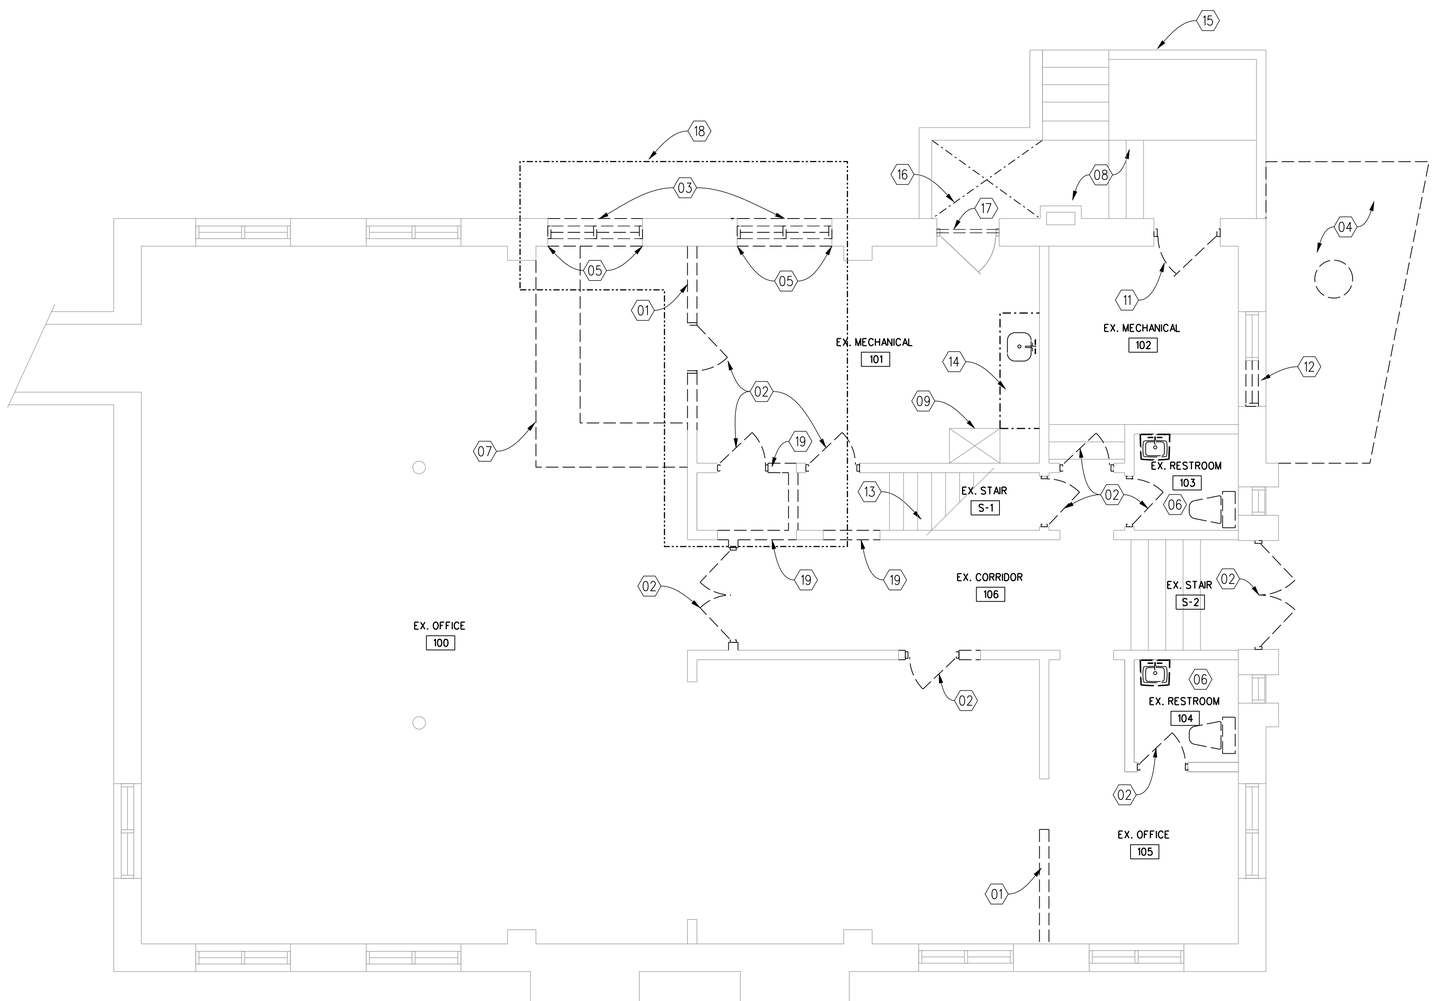


## LEGEND

EXISTING CONSTRUCTION TO REMAIN

EXISTING CONSTRUCTION TO BE REMOVED

EXISTING DOOR AND FRAME TO BE REMOVED

## DRAWING NOTES

01. REMOVE EXISTING WALLS TO ACCOMMODATE NEW CONSTRUCTION. SEE FLOOR PLAN ON SHEET A101 AND COORDINATE.

02. REMOVE EXISTING DOOR, FRAME AND HARDWARE

03. REMOVE EXISTING WINDOW AND ALL ASSOCIATED TRIM

04. REMOVE TOP AND EXPOSED PORTIONS OF EXISTING FORMER COAL BIN. CLOSE OPENING IN BUILDING WALL WITH CMU. BREAK UP EXISTING CONC FLOOR TO ALLOW RAINWATER TO PENETRATE THROUGH. INFILL AREA WITH BACKFILL AND COMPACTED SOIL. CONCRETE WALLS OF COAL BIN BELOW GRADE ARE TO REMAIN. PROVIDE WATERPROOFING TO EXISTING BELOW GRADE BUILDING WALLS PRIOR TO BACKFILL.

05. SAW CUT WALLS TO FLOOR TO ACCOMMODATE NEW CONSTRUCTION

06. EXISTING TOILET FIXTURES AND ACCESSORIES TO BE REMOVED WITHIN THIS ROOM

07. REMOVE EXISTING COUNTER AND CASEWORK

08. EXISTING AREA WELL, CONC STEPS, AND CMU WALLS TO REMAIN.

09. EXISTING DUMBWAITER TO REMAIN

10. NOT USED

11. REMOVE EXISTING DOOR, FRAME, HARDWARE, AND LOUVER ABOVE DOOR.

12. REMOVE EXISTING WINDOW GLAZING TO ACCOMMODATE NEW LOUVER. EXISTING FRAME TO REMAIN. SEE MECHANICAL DWGS AND COORDINATE.

13. REMOVE EXISTING CARPET AT STAIR TREADS & RISERS.

14. REMOVE EXISTING TABLE/COUNTER AND SINK - SEE PLUMBING DRAWINGS.

15. EXISTING CMU WALL AND FOOTING BELOW TO BE REMOVED AS NECESSARY TO ACCOMMODATE NEW WORK.

16. EXISTING SCREENING AND SUPPORT MEMBERS TO BE REMOVED TO ACCOMMODATE NEW GRATING. SEE STRUCTURAL DRAWINGS.

17. EXISTING AIR CONDITIONING UNIT AND WOOD FILLER PANEL ABOVE EXISTING DOOR TO BE REMOVED.

18. CONTRACTOR TO VERIFY ALL JOIST /BEAM CONDITIONS ABOVE ALL WALLS TO BE REMOVED. DO NOT REMOVE ANY WALLS PROVIDING BEARING SUPPORT FOR STRUCTURE ABOVE WITHOUT FIRST CONTACTING ARCHTECT/ENGINEER FOR FURTHER INFORMATION.

19. EXISTING WALL TO BE PARTIALLY REMOVED FOR NEW OPENING. EXISTING WALL ABOVE NEW OPENING TO REMAIN. SEE NOTE #18 ABOVE. SEE SHEET A101 AND COORDINATE.

FIRST FLOOR

DEMOLITION PLAN

1/4 SCALE 0 2 4 6FT

01

| NO. | DATE |
|---|---|
| 01 | 10-14-2011 FOR BIDDING |
| 02 | 10-31-2011 FOR PERMIT |
| 03 | 01-17-2012 FOR BIDDING & PERMIT |

# Alterations & Additions to Former Carnegie Library for New City Hall for North Vernon, Indiana

143 East Walnut Street
North Vernon, IN 47265


KZF DESIGN
Architecture | Engineering | Interiors | Planning

KZF DESIGN INC.
700 Broadway Street
Cincinnati, OH 45202-6000

TEL 513 621 6211
FAX 513 621 6530
WEB www.kzf.com


| DESIGNED | COMM. NO. |
|---|---|
| LEWIS | 5917.00 |
| DRAWN | DATE |
| LEWIS/SAID | 01-17-2012 |
| CHECKED | PROJ. MANAGER |
| BARTOLT | M. SMITH |

FIRST FLOOR DEMOLITION PLAN

| DRAWING NUMBER | ISSUE |
|---|---|
| AD01 | 03 |